
NOTE: Preserve and protect carpet flooring in existing Conference Room during demolition and construction process.

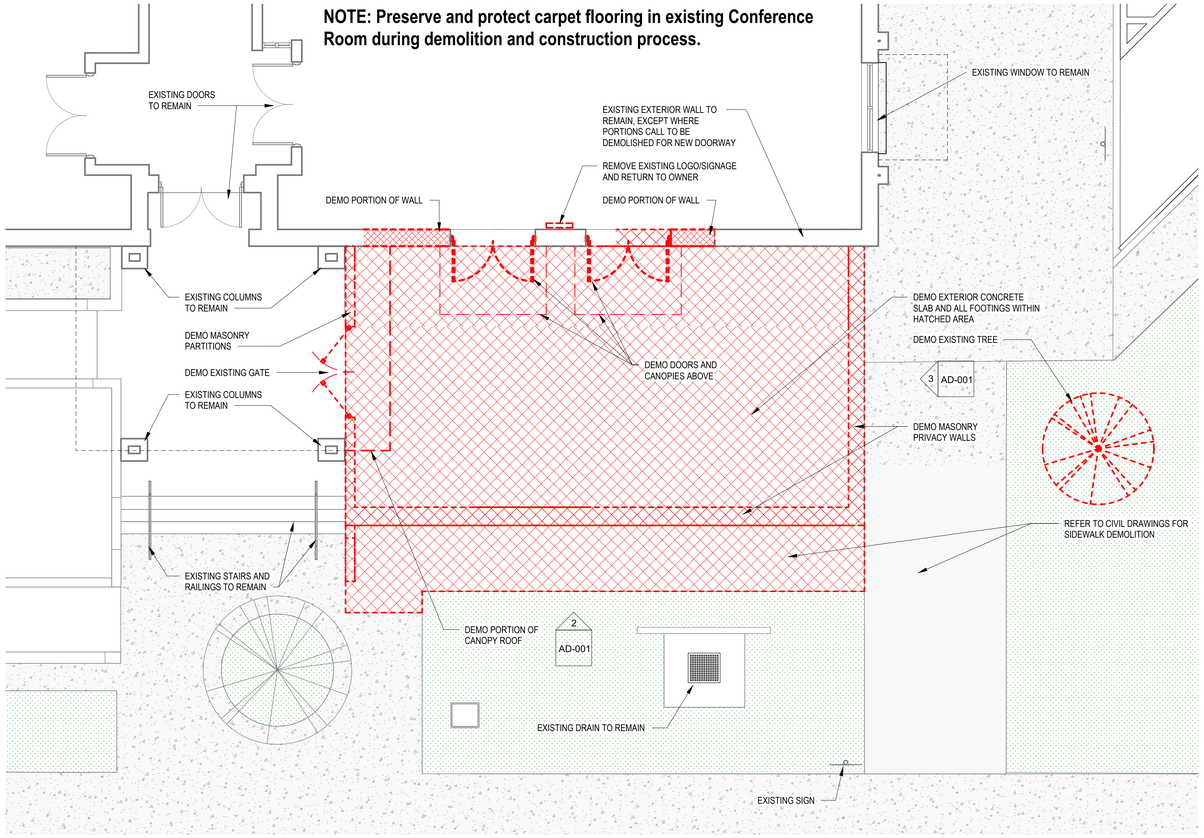

1 DEMO FLOOR PLAN
3/16" = 1'-0"


DEMOLITION NOTES

1. PROTECT EXISTING FLOORING, WALLS, CEILINGS, MECHANICAL EQUIPMENT, FIXTURES, DEVICES, ETC., AT ALL TIMES. PROVIDE FLOOR COVERING BOARDS AND PLASTIC BARRIERS AT WALLS THROUGHOUT CONSTRUCTION PROJECT LIMITS.
2. ENSURE ALL SUPPLY AND RETURN GRILLS ARE BLOCKED OFF PRIOR TO ANY DEMOLITION WORK.
3. REPAINT ANY EXISTING WALLS TO REMAIN; AND ANY OTHER AREAS AFFECTED BY CONSTRUCTION ACTIVITY. PLAN TO REPAINT AT LEAST ENTIRE LENGTH OF AFFECTED WALL UP UNTIL NEAREST JOINT, CHANGE IN MATERIAL, OR WALL INTERSECTION.
4. REPLACE ANY EXISTING WALL BASES REQUIRED IF AFFECTED BY CONSTRUCTION ACTIVITY.
5. REFER TO MEP PLANS FOR PLUMBING LINES ROUTES.
6. G.C. TO FIELD VERIFY FLOOR SLAB TRENCH ROUTES WITH STRUCTURAL ENGINEER PRIOR TO DEMO WORK.
7. REFER TO CIVIL ENGINEERING DRAWINGS FOR SIDEWALK & FLATWORK DEMOLITION.


DEMOLITION LEGEND

WALLS TO BE DEMOLISHED


EXISTING WALL TO REMAIN

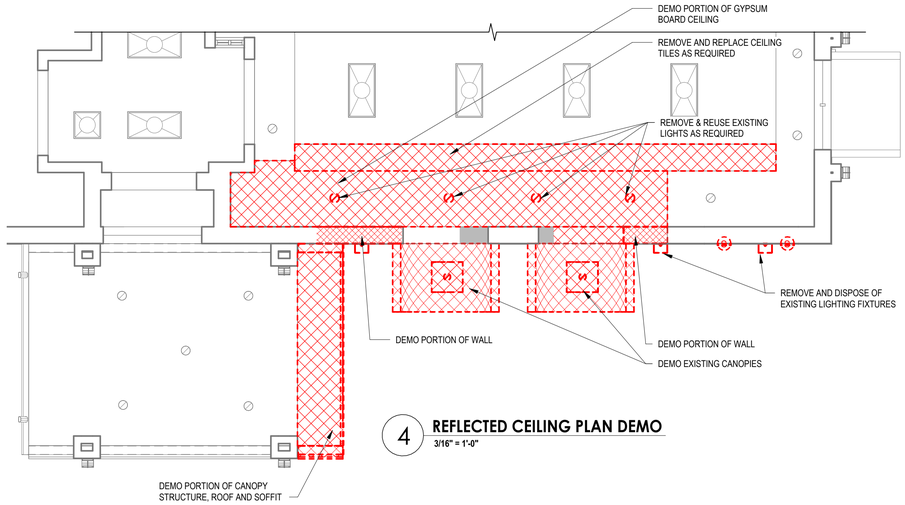

4 REFLECTED CEILING PLAN DEMO
3/16" = 1'-0"

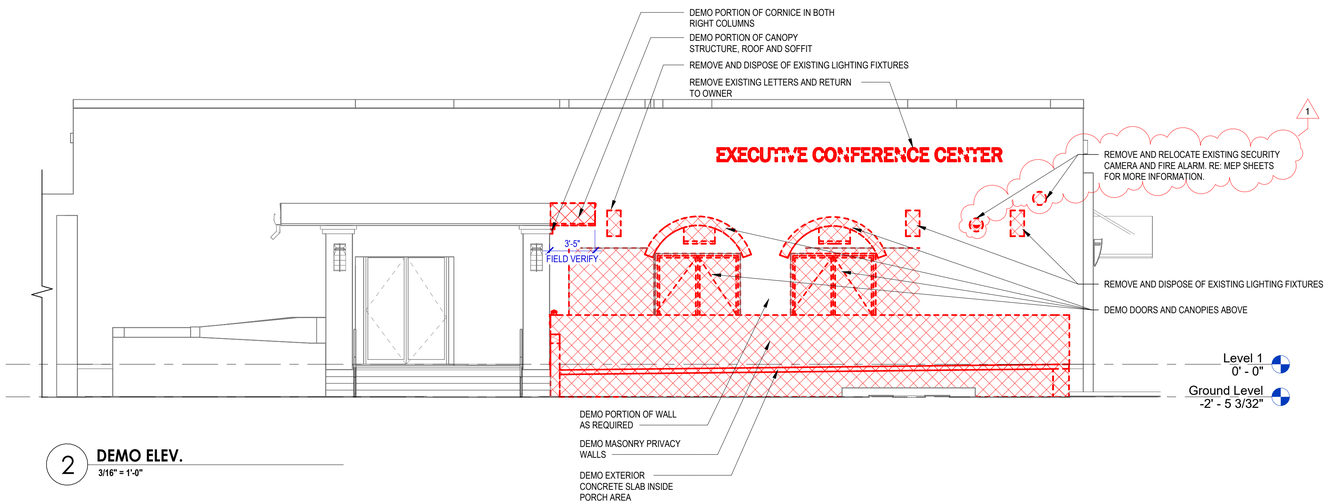

2 DEMO ELEV.
3/16" = 1'-0"

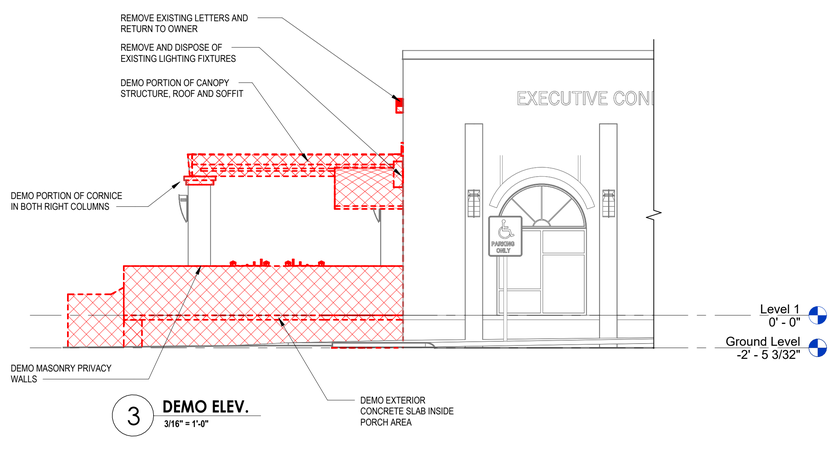

3 DEMO ELEV.
3/16" = 1'-0"

CAVAZOS ARCHITECTS
9114 MCPHERSON RD. STE 2501
LAREDO, TX 78045
P: (956) 724-8123
memo@cavazosarch.com

LC Executive Conference Center - Catering Staging Addition

Laredo College
1 West End Washington St.
Laredo, TX 78040

CONSTRUCTION DOCUMENTS

GUILLERMO J. CAVAZOS, JR. REGISTERED ARCHITECT 20150 STATE OF TEXAS

NOTES:
DO NOT SCALE DRAWINGS.
CONTACT ARCHITECT IN CASE OF DISCREPANCY.

COPYRIGHT
THE ARCHITECTS EXPRESSLY RESERVE THEIR COMMON LAW COPYRIGHT AND OTHER RIGHTS IN THESE DRAWINGS, SPECIFICATIONS AND DESIGNS. THESE DRAWINGS ARE NOT TO BE USED, REPRODUCED, CHANGED, OR COPIED IN ANY FORM OR MANNER WHATSOEVER, NOR ARE THEY TO BE ASSIGNED TO ANY THIRD PARTY WITHOUT THE EXPRESSED WRITTEN PERMISSION AND CONSENT FROM CAVAZOS AND ASSOCIATES ARCHITECTS

No.	Description	Date
1	ADDENDUM #01	10/15/2026

KEY PLAN

DEMOLITION PLAN

Drawn by:	VMC
Checked by:	GC
Project number:	25-14
Project Issue Date:	9/16/2026

AD-001

Scale: As indicated

C:\Users\valer\AppData\Local\Autodesk\Revit\Autodesk Revit 2027\CollaborationCache\E6C254VBP3SWU0GB9\bcdee4c-c8f7-4fec-8854-7ac7395727401\c54fb65-3568-4e9b-8f57-0eb0593e9324.rvt
15/10/2026 02:06:47 p. m.